LEGEND:-

- STALLS ALLOTTED OFFLINE
- STALLS TENTATIVELY RESERVED
- STALL ALLOTTED TO FOREIGN PARTICIPANTS
- STALL AVAILABLE ONLINE

FINISHED LEATHER

MACHINERY

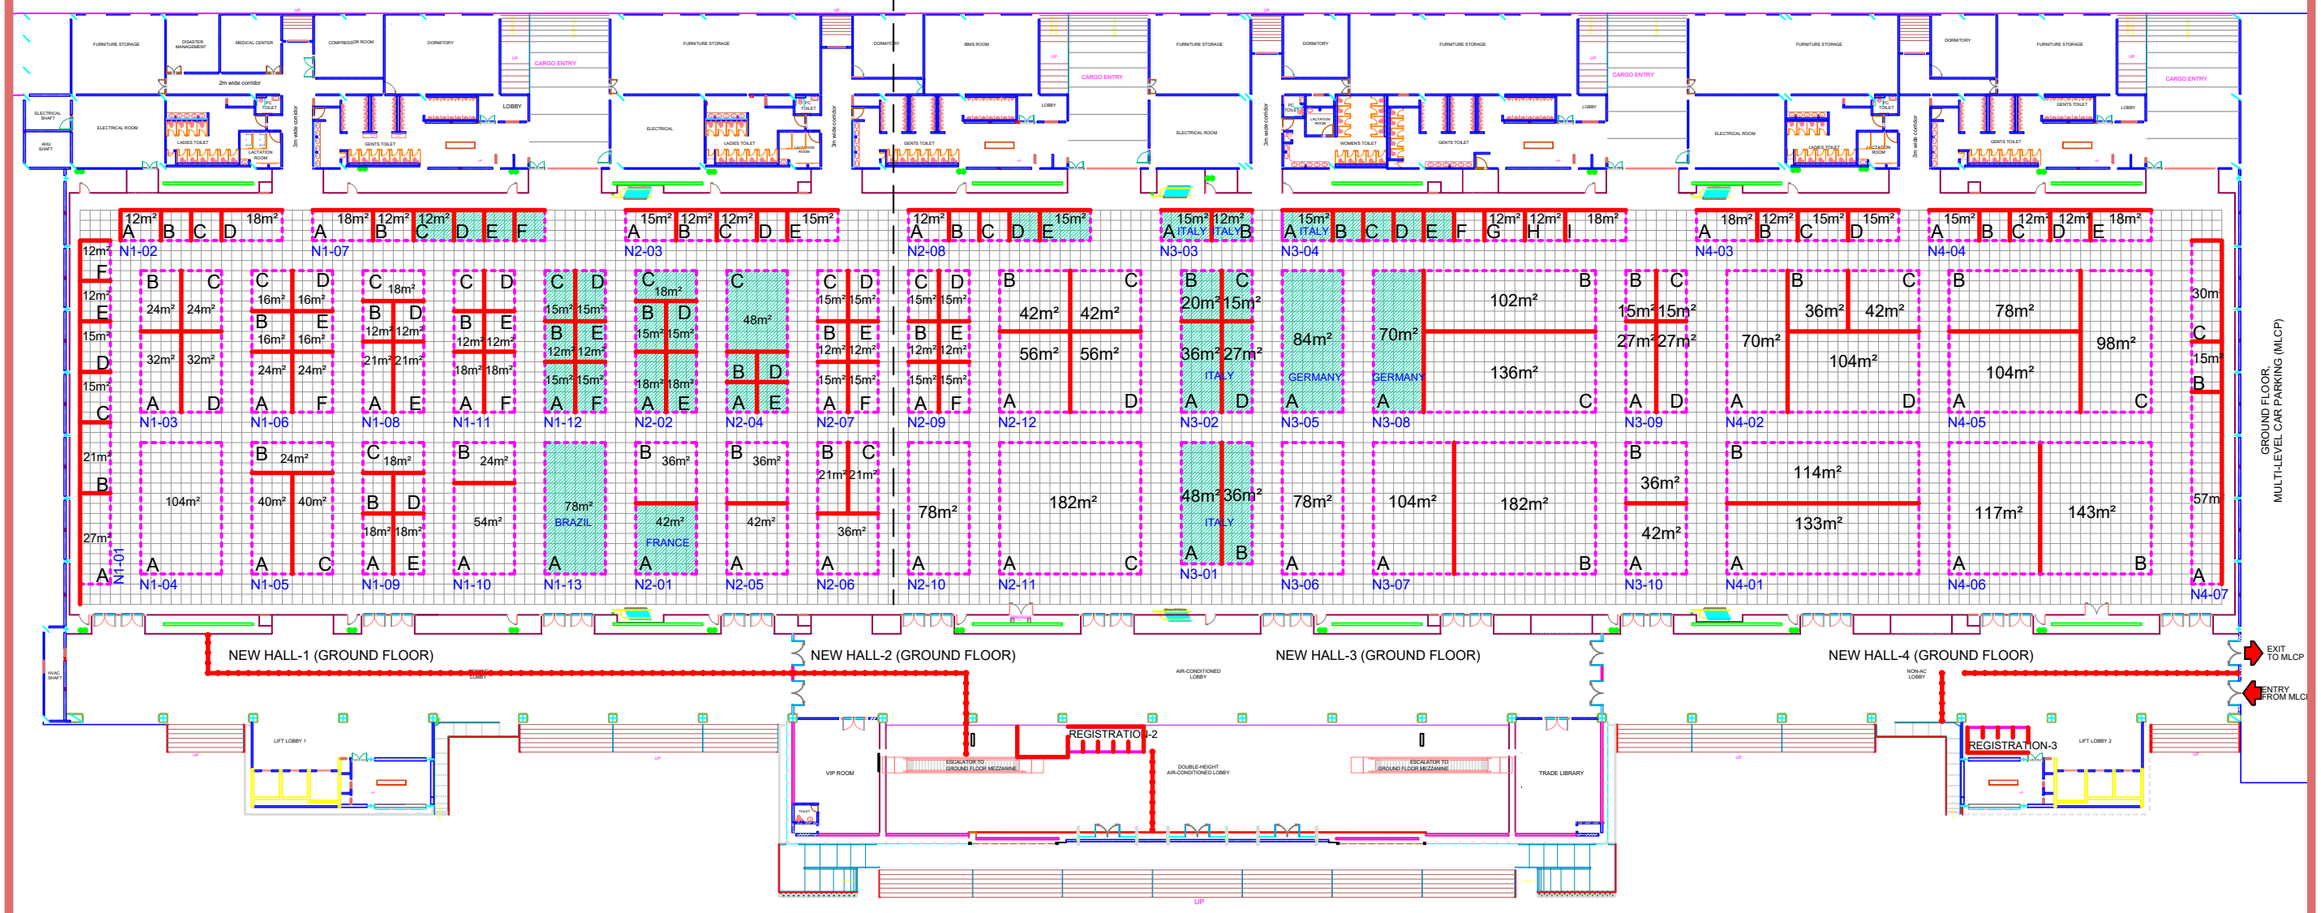

NOTE: ALL STALLS ARE OF 9 SQ.M., EXCEPT OTHERWISE MENTIONED.

PROJECT TITLE:

INDIA INTERNATIONAL LEATHER FAIR - 2025

HALL - 1A, 1B, 2, 3, CONVENTION CENTRE,
TEMPORARY HALLS -1C, 1D & 3A
CHENNAI TRADE CENTRE, CHENNAI

05-Dec-24 10:36:57 AM, Mohit

DATE:	SCALE:	DRAWING NO:	NORTH:
07.10.2024	FIT TO PAPER	**IILF-2025: HALLS - N1 - N4**	N

NOTES:-
- THIS DRG. IS THE PROPERTY OF ITPO, IT SHALL BE USED ONLY FOR THE PURPOSE FOR WHICH IT HAS BEEN ISSUED BY THE ARCH. DIVISION.
- AMENDMENTS, IF ANY, REQUIRED IN THE LAYOUT PLAN SHALL APPROVED FROM ARCH. DIVISION.
- CONSTRUCTION WITHIN THE ALLOCATED STALL, SHELL SCHEME / BARE / OUTDOOR OPEN SPACE BY THE PARTICIPANTS/AGENCIES, SHALL BE AS PER ARCHITECTURE & ENGG. GUIDELINES OF ITPO.
- THE DESIGN OF THE BARE STANDS ARE TO BE GOT APPROVED FROM ARCH. DIVISION.
- NO SUBLETTING OF STALLS IS PERMITED BY ITPO.

R.NO.	REVISION	DATE
R4.		
R3.		
R2.		
R1.		

SAURABH SHARMA
SR. MANAGER (ARCHITECT)

BRIJ LAL
GEN. MANAGER (ARCHITECT)

INDIA TRADE PROMOTION ORGANISATION

ARCHITECTURE UNIT
I T P O

BHARAT MANDAPAM, N. DELHI.