IITF - 2024

HALL-14 (GROUND FLOOR)

GOVT DEPT./PSU,

Cosmetics & Beauty Products, Jewellery, Nutraceuticals

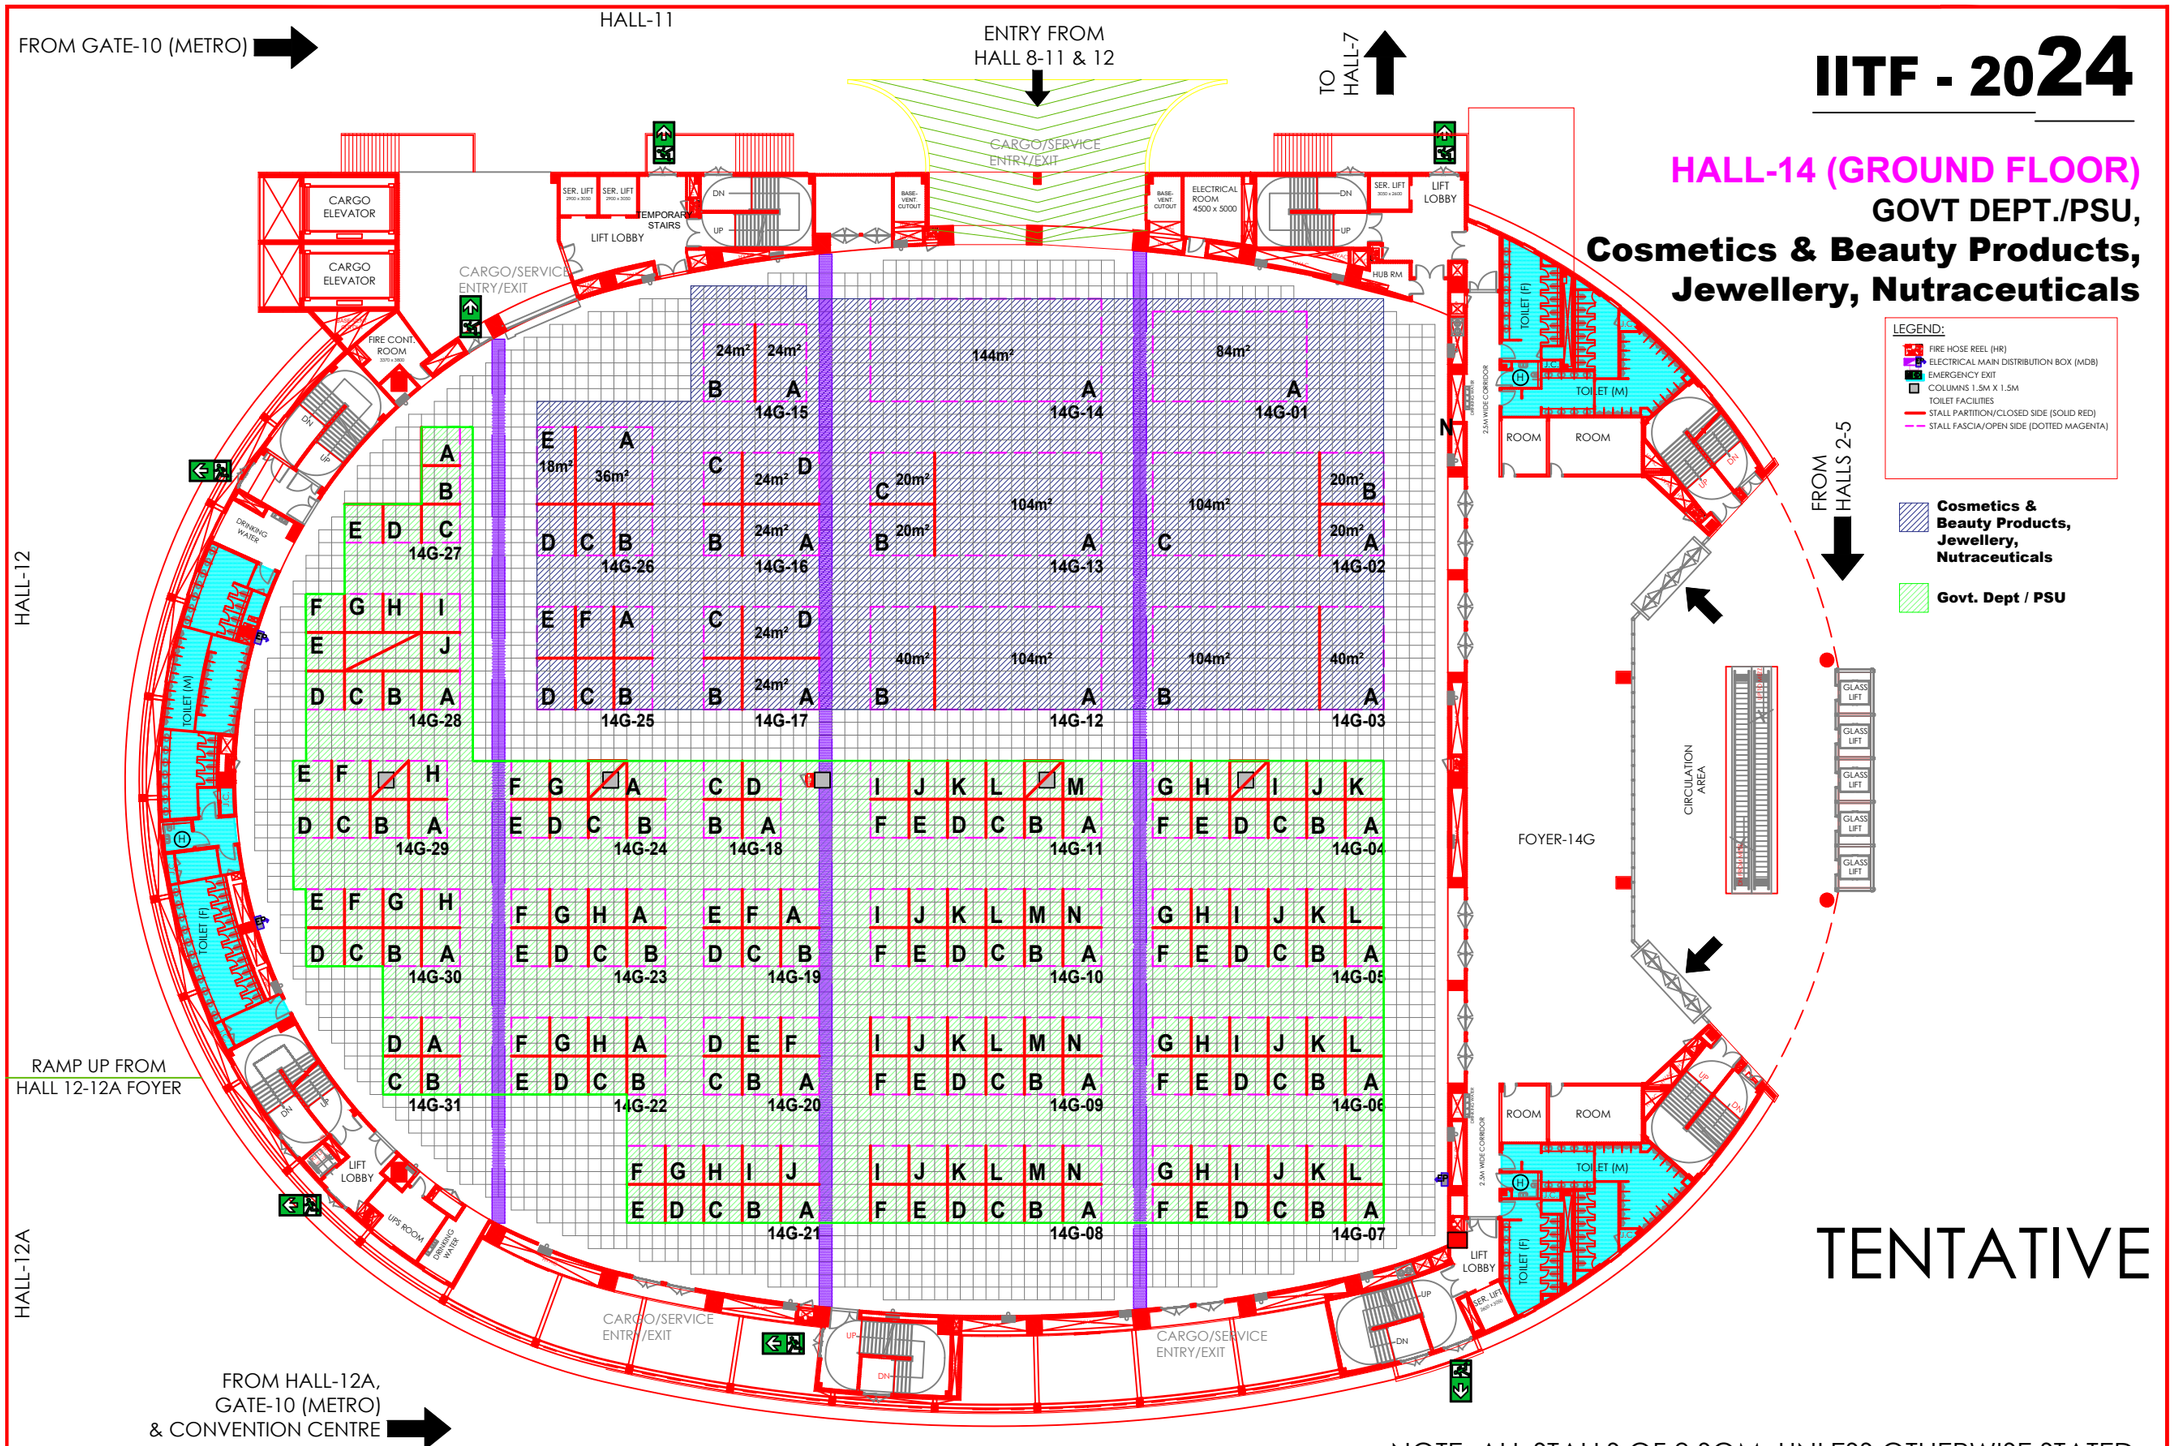

LEGEND:

- FIRE HOSE REEL (HR)
- ELECTRICAL MAIN DISTRIBUTION BOX (MDB)
- EMERGENCY EXIT
- COLUMNS 1.5M X 1.5M
- TOILET FACILITIES
- STALL PARTITION/CLOSED SIDE (SOLID RED)
- STALL FASCIA/OPEN SIDE (DOTTED MAGENTA)

- Cosmetics & Beauty Products, Jewellery, Nutraceuticals
- Govt. Dept / PSU

TENTATIVE

NOTE: ALL STALLS OF 9 SQM, UNLESS OTHERWISE STATED.

EXHIBITION :
IITF - 2024
HALL-14 (GROUND FLOOR)
Bharat Mandapam, NEW DELHI

DATE:	SCALE:	DRAWING NO:	NORTH:
17.05.2024	FIT TO PAPER	IITF-24, 14G	N

NOTES:
> This drawing is the property of ITPO, and it shall be used only for the purpose for which it has been issued by the Architecture Unit, ITPO. Amendments, if any, required in the layout plan shall be got approved from Architecture Unit, ITPO.
> Construction within the allocated stalls, Shell/Bare scheme/Outdoor open space by the participants/agencies, shall be as per the event's Design Guidelines and other applicable rules.
> ITPO reserves the right to change the layouts in case of exigencies.
> Errors And Omissions Expected (E.&O.E.)

R.NO.	REVISION	DATE
R9.		
R8.		
R7.		
R6.		
R5.		
R4.		
R3.		
R2.		
R1.		

MOHIT	DHARAV	SAURABH SHARMA	BRIJ LAL
YP (ARCHITECT)	YP (ARCHITECT)	Sr. MANAGER (ARCHITECT)	GENERAL MANAGER (ARCHITECT)

INDIA TRADE PROMOTION ORGANISATION

ARCHITECTURE UNIT

Bharat Mandapam, N. DELHI.